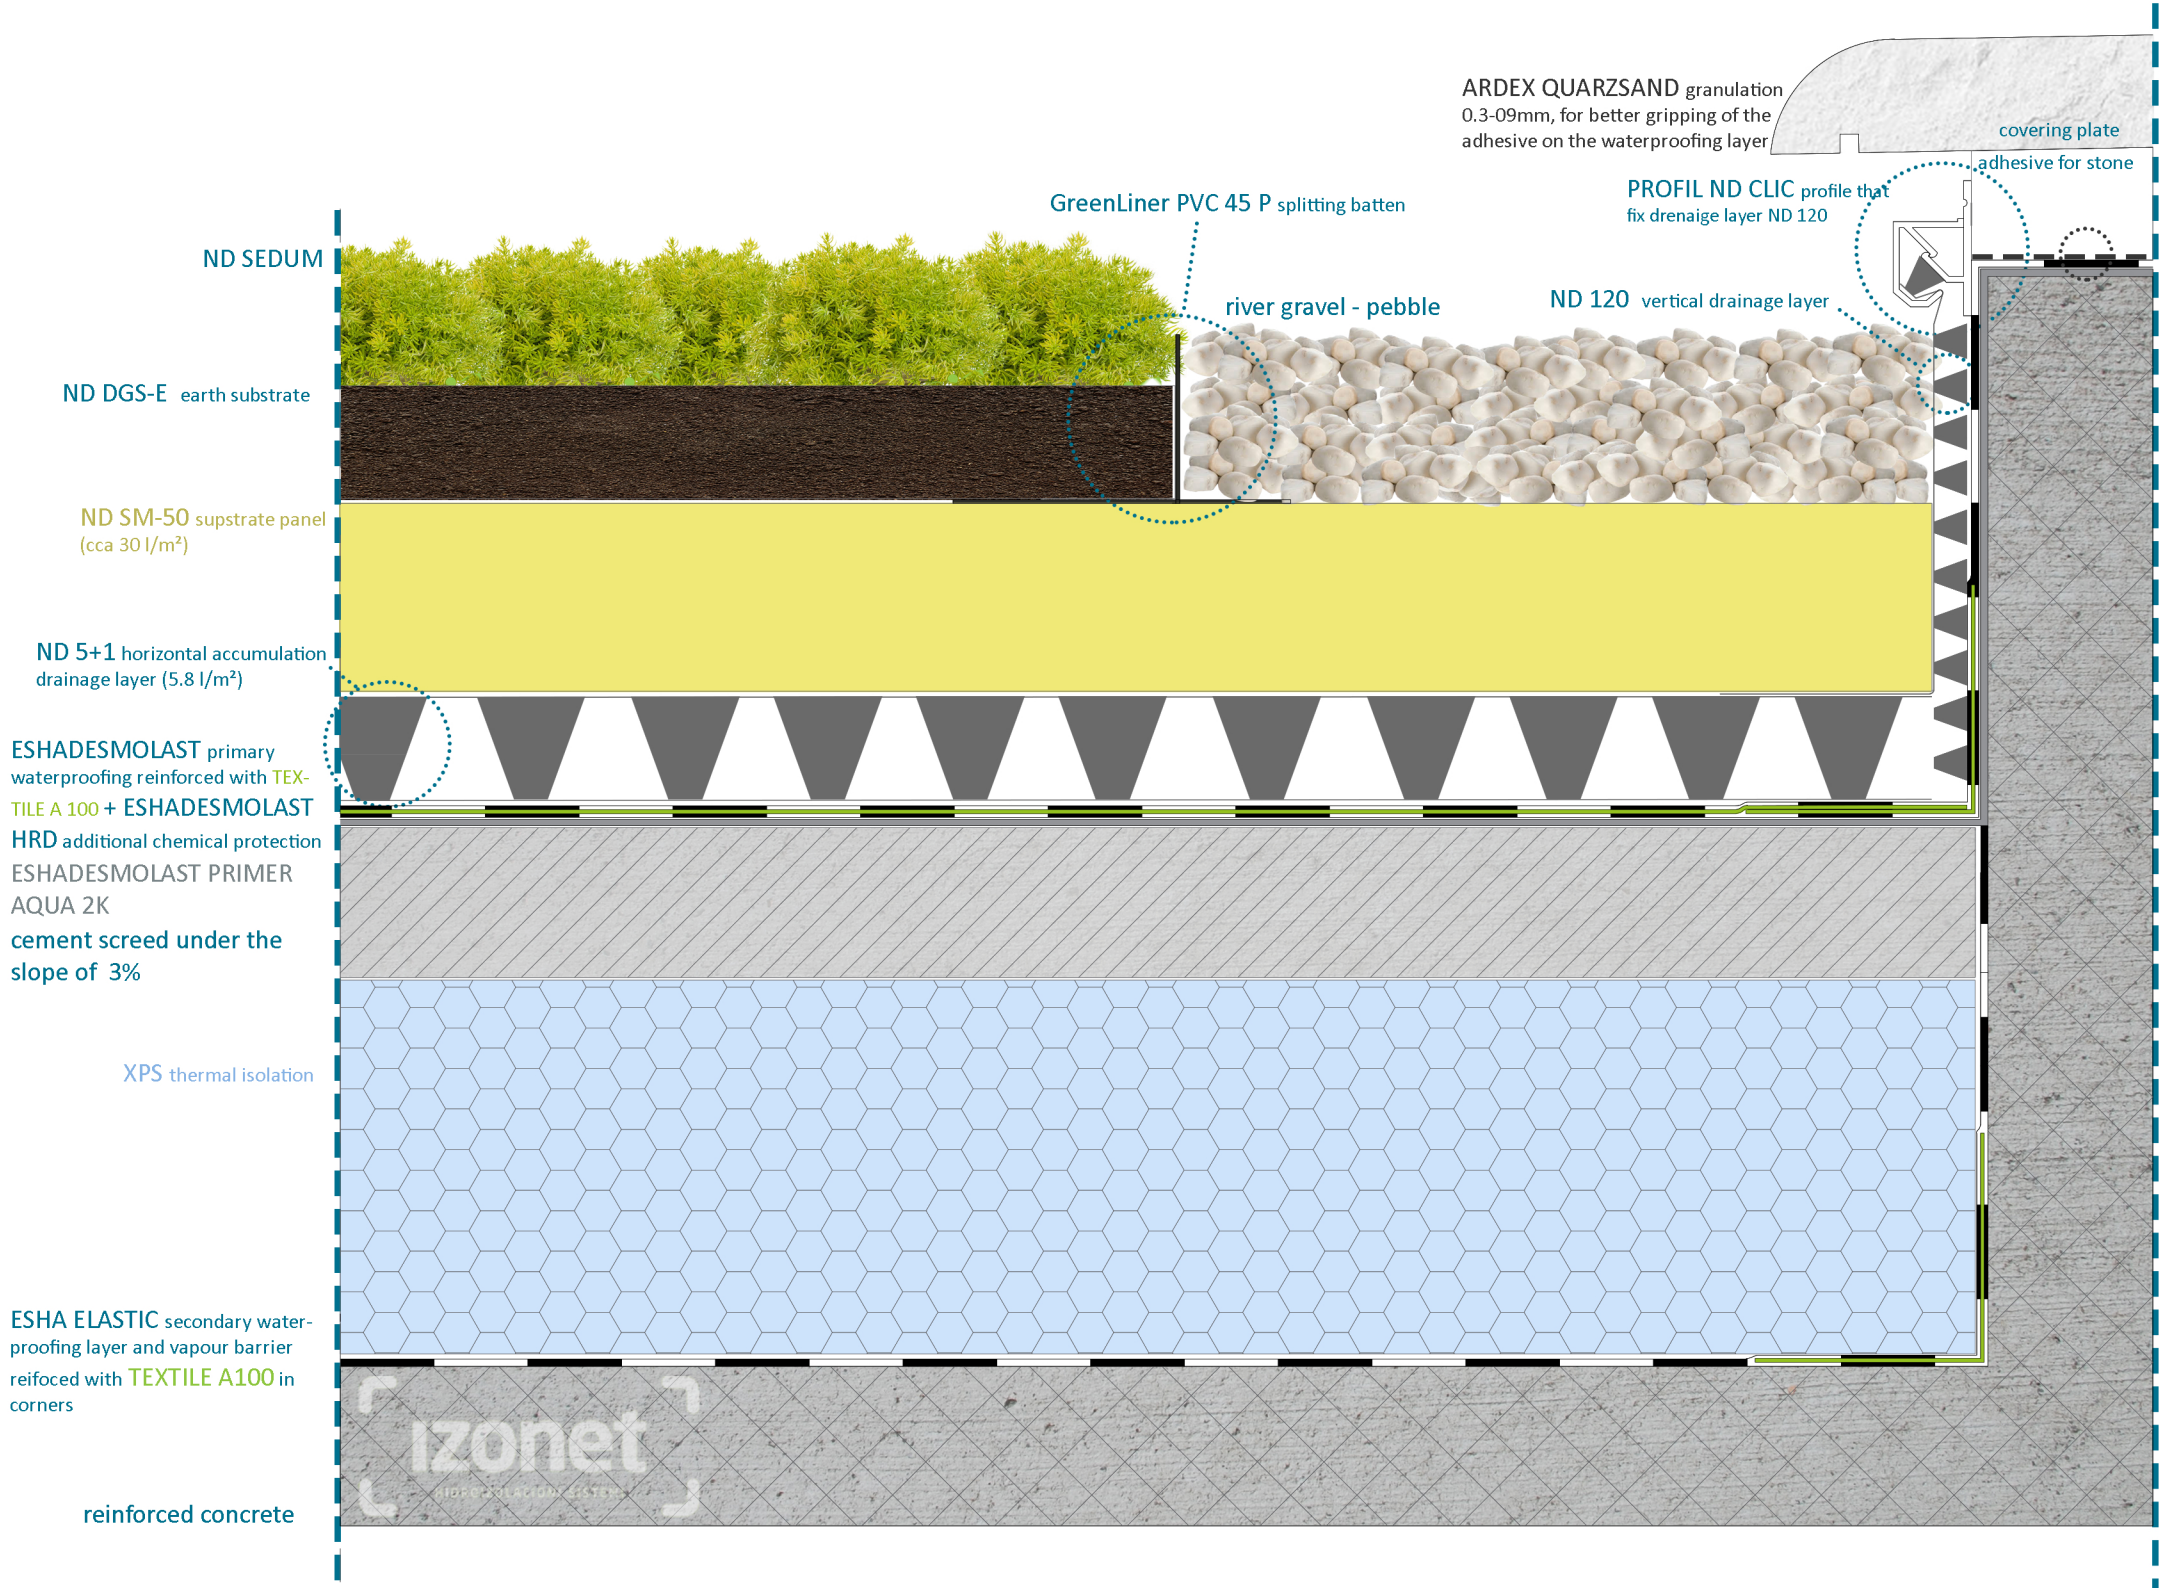
ARDEX QUARZSAND granulation
0.3-09mm, for better gripping of the
adhesive on the waterproofing layer
covering plate
adhesive for stone
PROFIL ND CLIC profile that
fix drenaige layer ND 120
GreenLiner PVC 45 P splitting batten
ND SEDUM
river gravel - pebble
ND 120 vertical drainage layer
ND DGS-E earth substrate
ND SM-50 supstrate panel
(cca 30 l/m²)
ND 5+1 horizontal accumulation
drainage layer (5.8 l/m²)
ESHADESMOLAST primary
waterproofing reinforced with TEX-
TILE A 100 + ESHADESMOLAST
HRD additional chemical protection
ESHADESMOLAST PRIMER
AQUA 2K
cement screed under the
slope of 3%
XPS thermal isolation
ESHA ELASTIC secondary water-
proofing layer and vapour barrier
reifoced with TEXTILE A100 in
corners
reinforced concrete
izonet